



REVISIONS	BY
1/9/19	J.F.G.

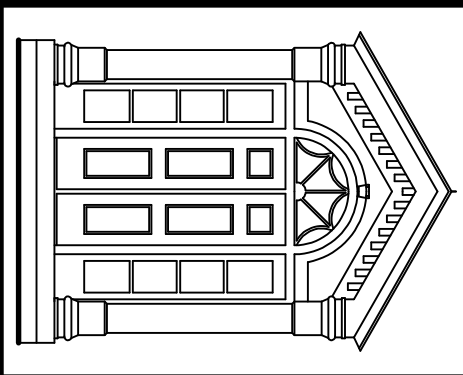


THESE DOCUMENTS ARE COPYRIGHTED AND CONTROLLED BY J.F. GRAZIANO ARCHITECT, INC. AND MAY NOT BE USED FOR ANY OTHER PROJECT WITHOUT WRITTEN PERMISSION FROM THE ARCHITECT.

TENNIS PAVILION


SPRING ROCK PARK  
WESTERN SPRINGS, IL.

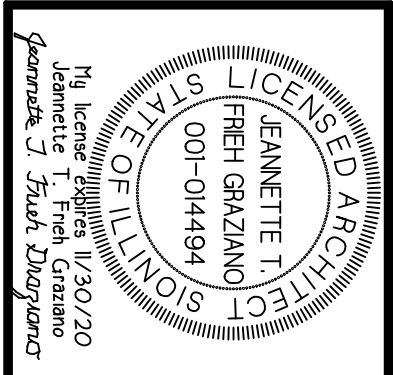

DATE: 1/8/19  
SCALE: 1/4" = 1'-0"  
DRAWN: J.F. GRAZIANO  
JOB NO.: 208.23

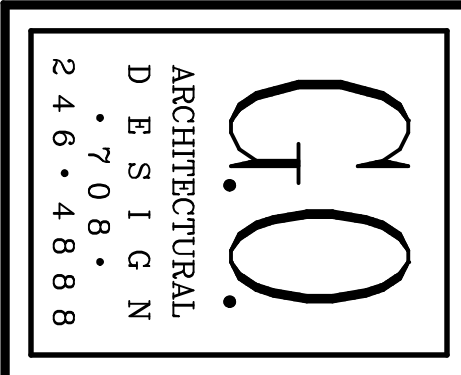


SHEET: A-1

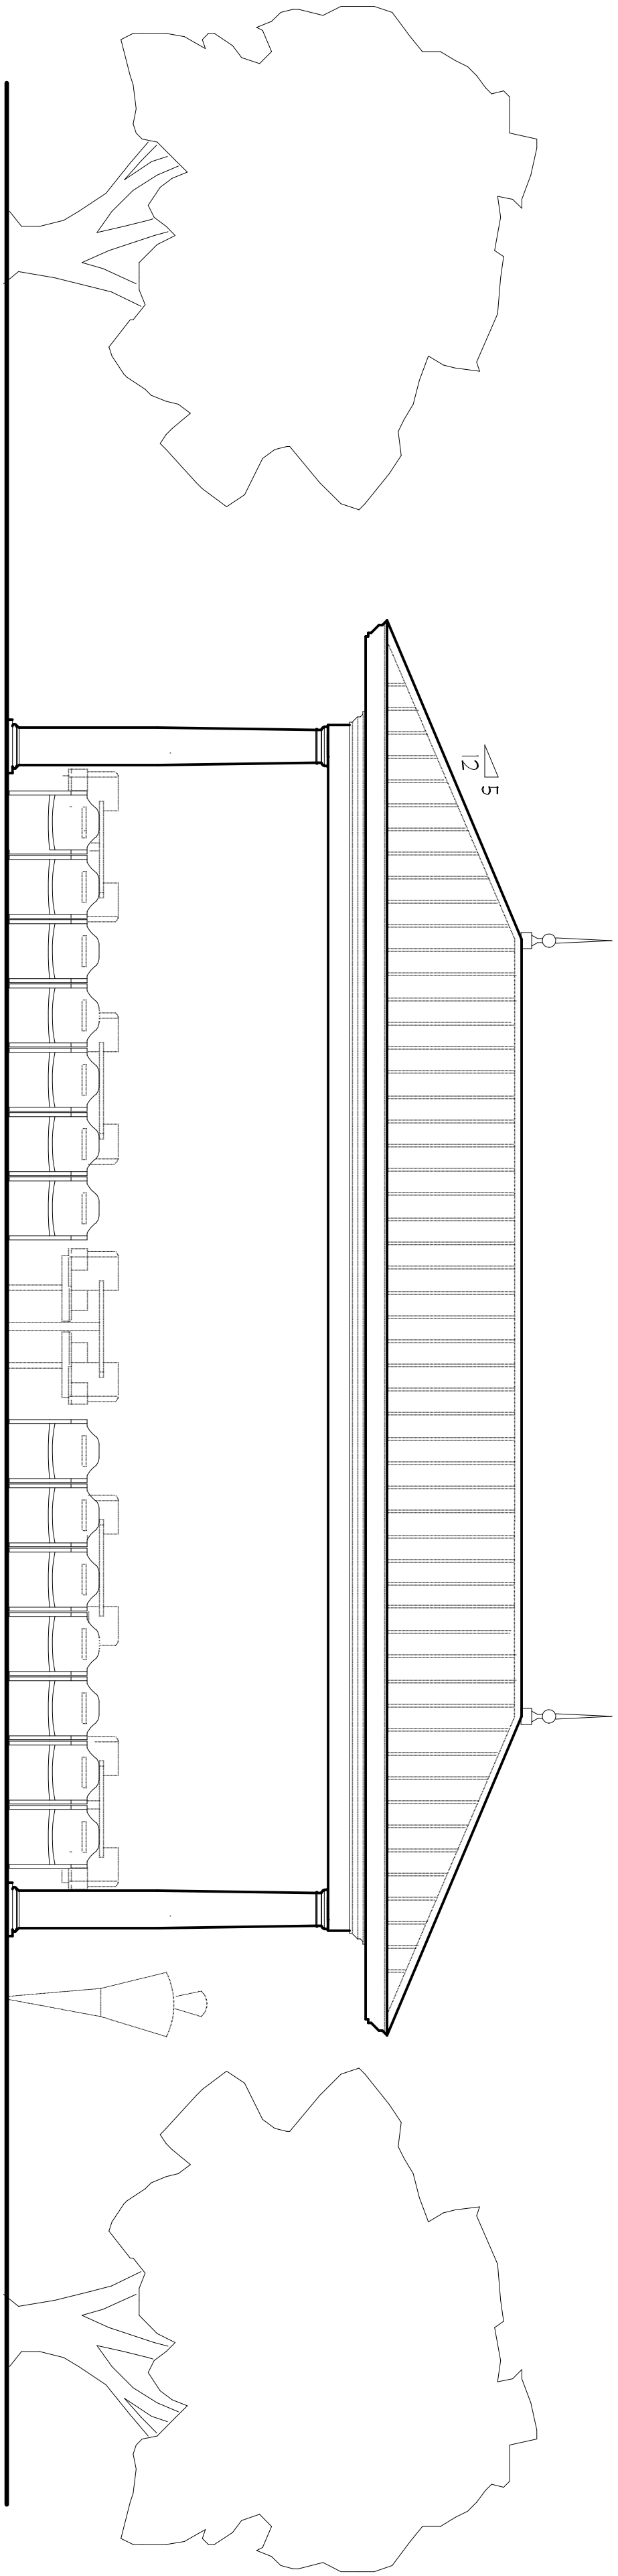


PAVILION NORTH ELEVATION

SCALE : 1/4" = 1'-0"

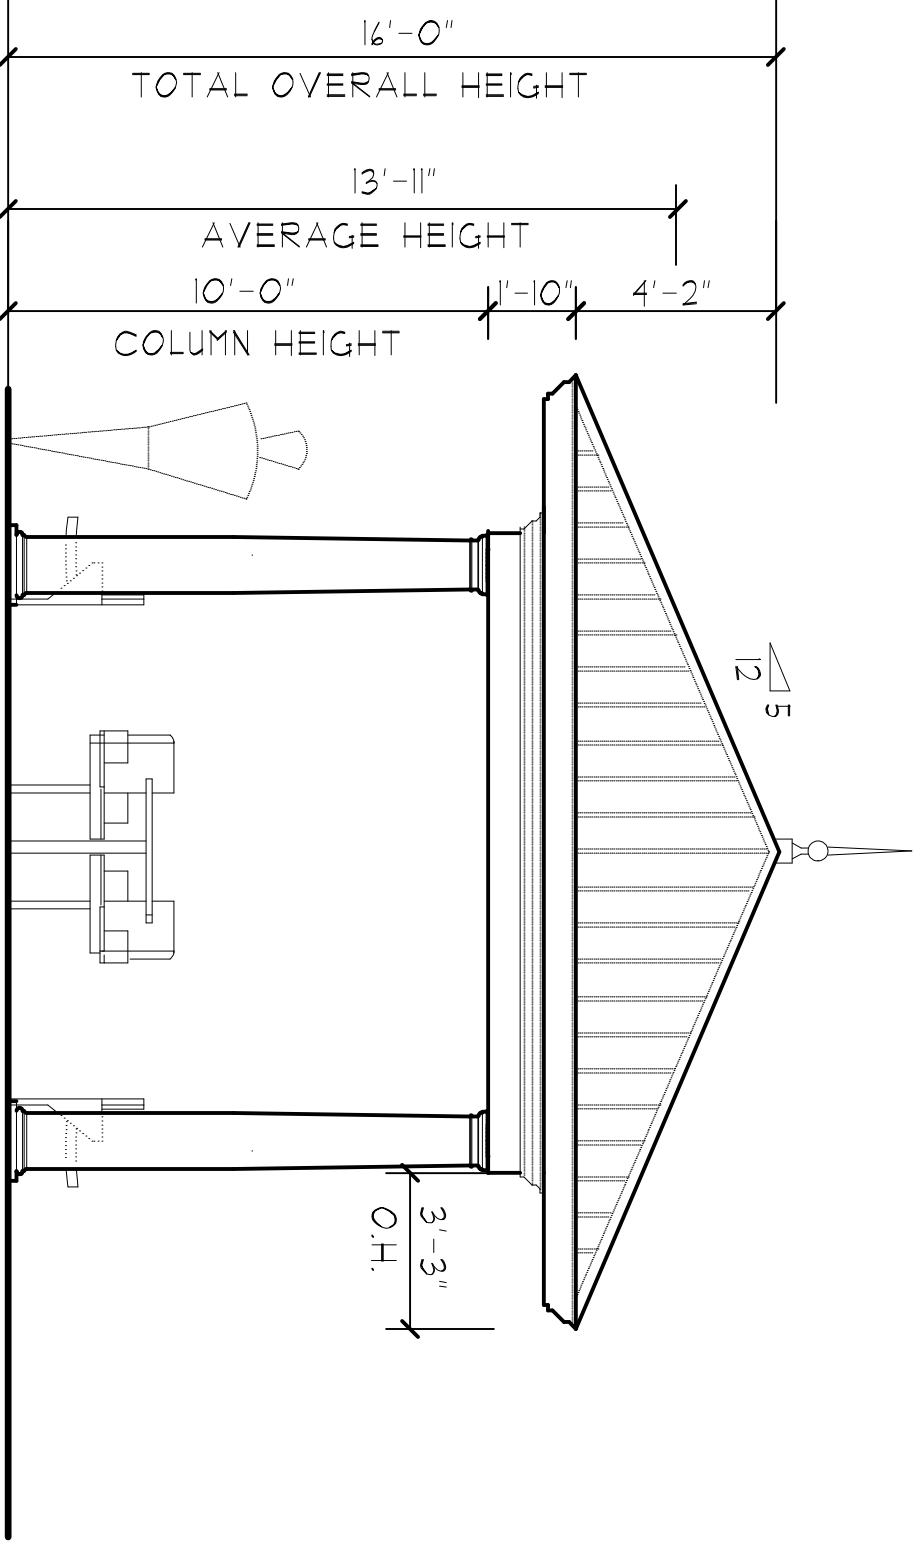

PAVILION WEST ELEVATION

SCALE : 1/4" = 1'-0"

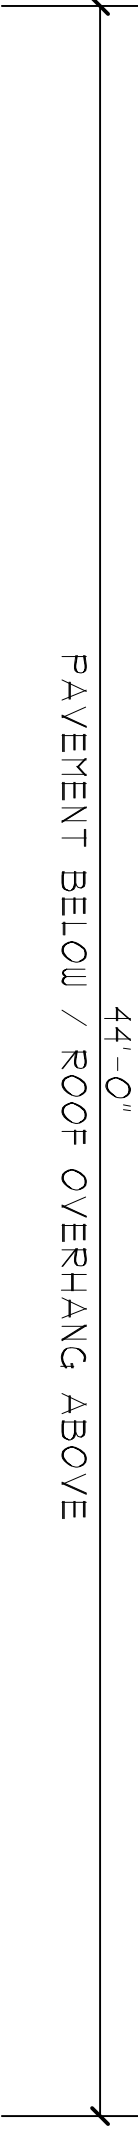


PAVEMENT BELOW / ROOF OVERHANG ABOVE




LINE OF TENNIS COURT FENCING FOR THE EXISTING 3 COURTS

SIDEWALK SHOWN ON VILLAGE SITE PLAN


ROOF OVERHANG ABOVE

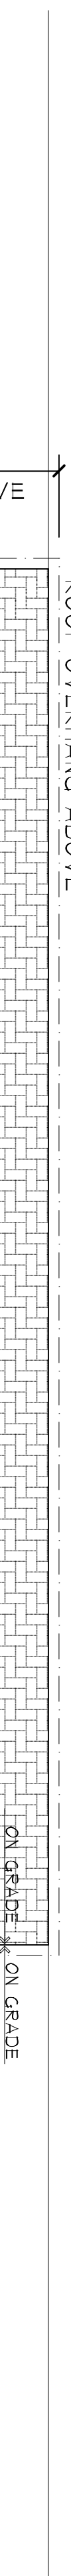


ON GRADE

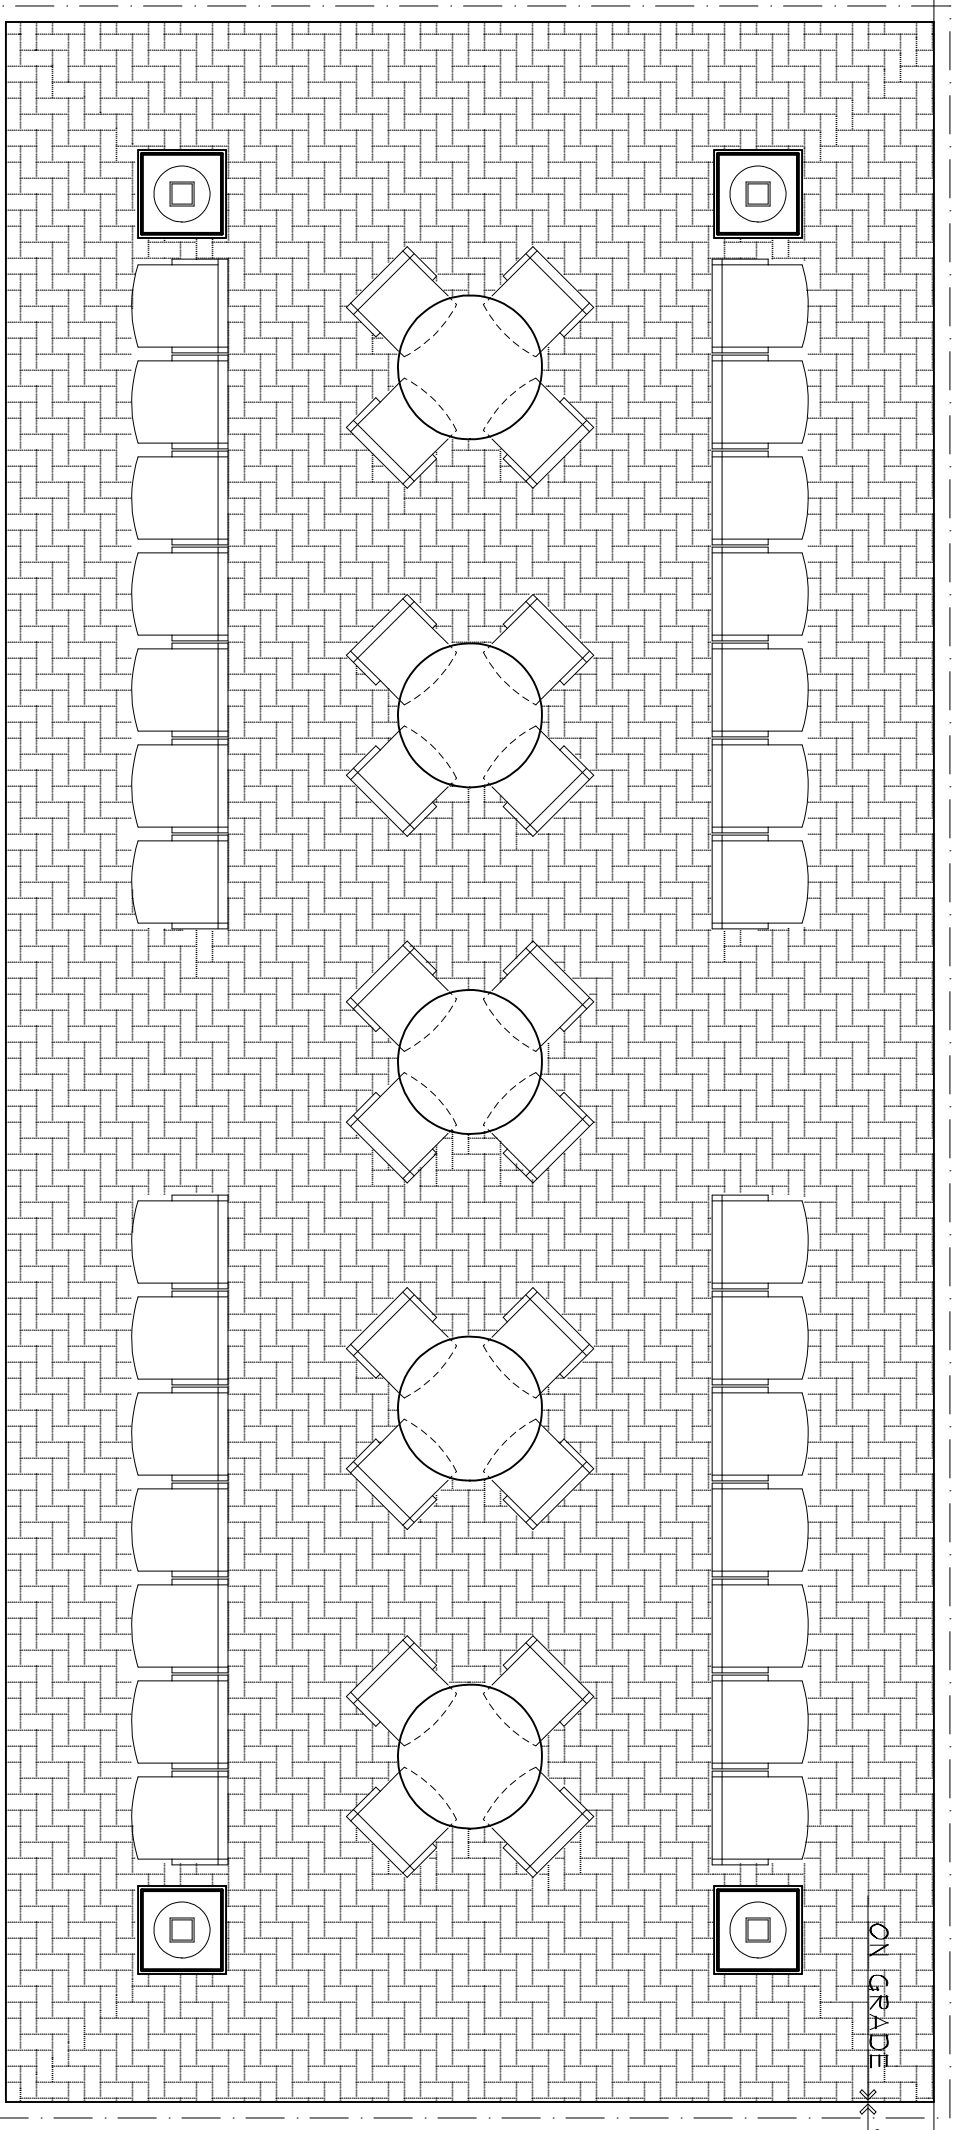

ROOF OVERHANG ABOVE

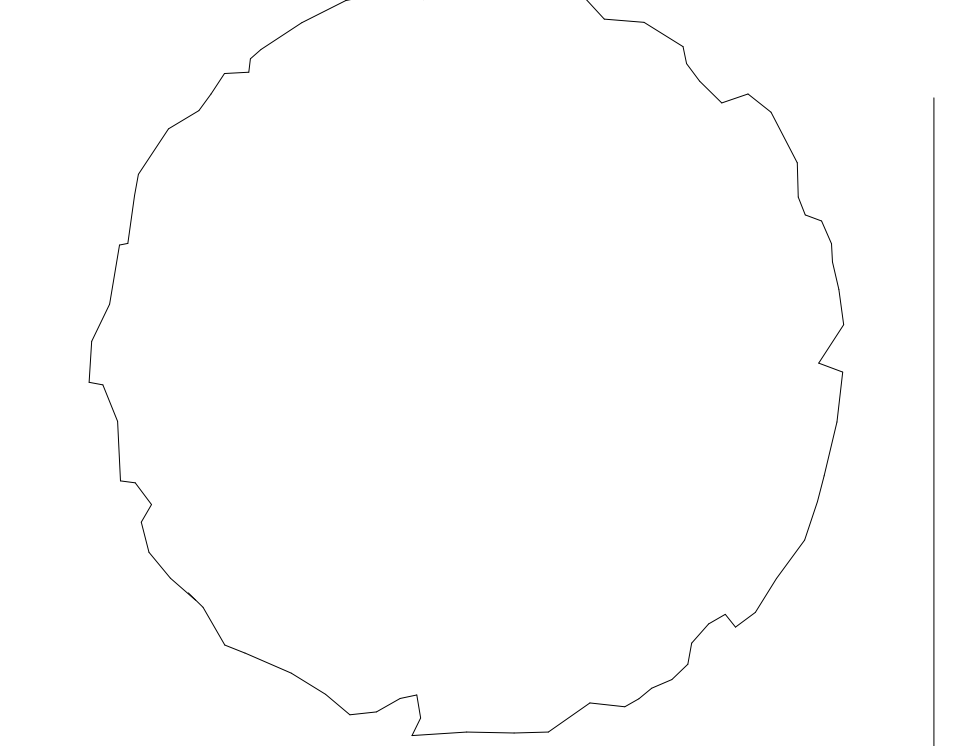

PAVEMENT BELOW / ROOF OVERHANG ABOVE

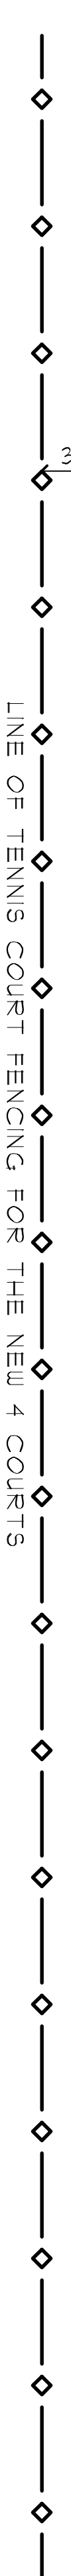

LINE OF TENNIS COURT FENCING FOR THE NEW 4 COURTS

GRADE LEVEL FIXED PEDISTAL MOUNTED TABLES AND CHAIRS FOR 20 PEOPLE

GRADE LEVEL PAYER FLOORING WITH FIXED STADIUM SEATING FOR 28 PEOPLE

LOW MAINTENANCE CROWN, INTEL, DECORATIVE COLUMN COVERS

2x12 WOOD ROOF RAFTERS AT 16" O.C. WITH BEAD BOARD CEILING AT UNDERSIDE OF VAULTED CEILING

CONCRETE FOOTINGS FOR EACH OF THE 4 COLUMNS EXTENDING BELOW THE 42" FROST LEVEL

6"x6" SQUARE STEEL TUBE STRUCTURAL COLUMNS WITH STEEL BEAMS BOLTED TO PROTECT AGAINST WIND SHEAR

STANDING SEAM - LOW PITCH - METAL ROOFING WITH DECORATIVE FINALS

### MATERIAL LIST :

PAVILION PLAN

SCALE : 1/4" = 1'-0"

